




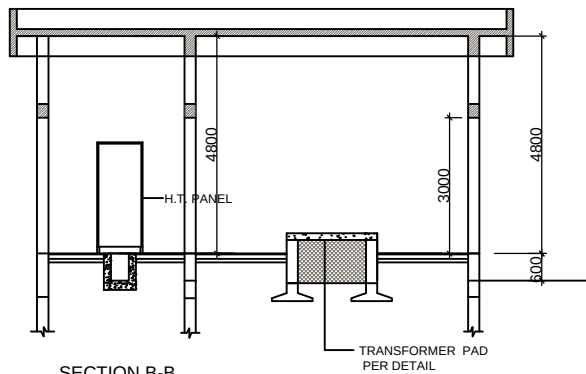


SECTION B-B

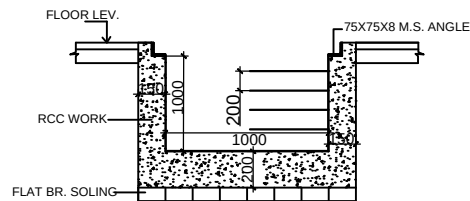


DETAIL TRENCH SECTION @ D-D

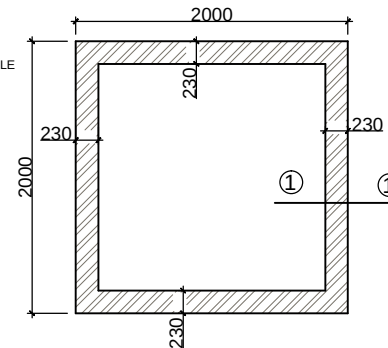

PLAN OF TRANSFORMER PEDESTAL

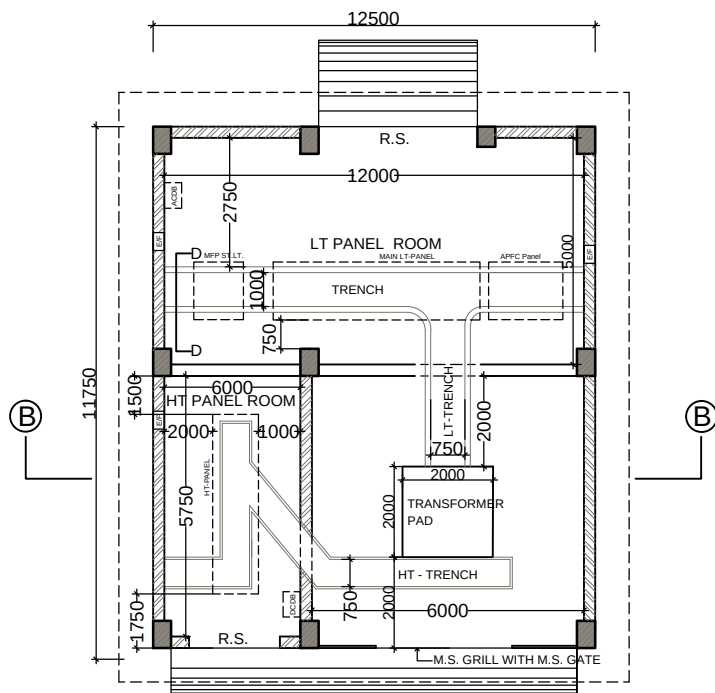

PLAN

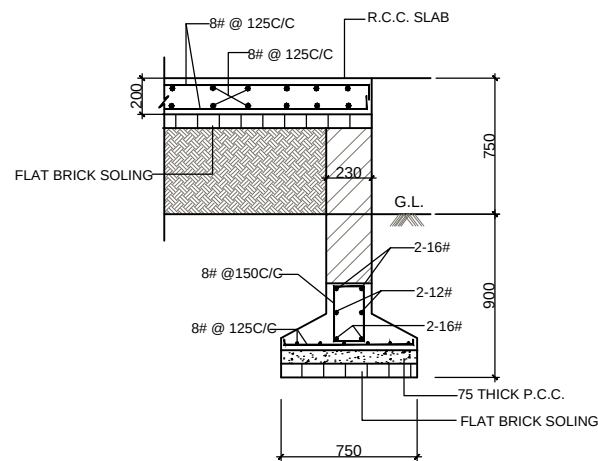

SECTION 1-1

THIS DRAWING IS A COPYRIGHT.
CONTENTS OF THE DRAWING OR PART THEREOF
MAY NOT BE USED OR REPRODUCED WITHOUT
THE PERMISSION OF RAJKHOWAS AARCHI
M.D. ROAD, CHANDIMARI, GUWAHATI.

NOTES

HT-PANEL SIZE : 2.5M X 2.2M X 1.5M (LXBXH)
LT-PANEL SIZE : 3.2M X 0.8M X 1.5M (LXBXH)
MFP S.T.L.T. SIZE : 1M X 0.3M X 0.6M (LXBXH)
NOTE : SIZES AND POSITIONS OF THE PANELS
ARE TENTATIVE. ACTUAL WILL BE AS PER
VENDOR DRAWING.

REVISIONS

CLIENT
BRAHMAPUTRA CRACKER AND
POLYMER LIMITED

PROJECT

PROPOSED MASTER PLAN OF
CISF TOWNSHIP,
LEPETKATA, DIBRUGARH.

SCALE: 1:100
JOB NO. 15/GU/2009
DEALT BY
CHECKED BY

CLIENT'S SIGN

ARCHITECT'S SIGN

CONSULTANT

ARCHITECTS, ENGINEERS,
VALUERS & PLANNERS:
M.D. ROAD, CHANDIMARI
GUWAHATI-781003



DRAWING TITLE

LAYOUT & DETAIL OF PANEL ROOM

DRAWING NO.

RAA/CISF/EXTERNAL ELECTRIFICATION/E-12