


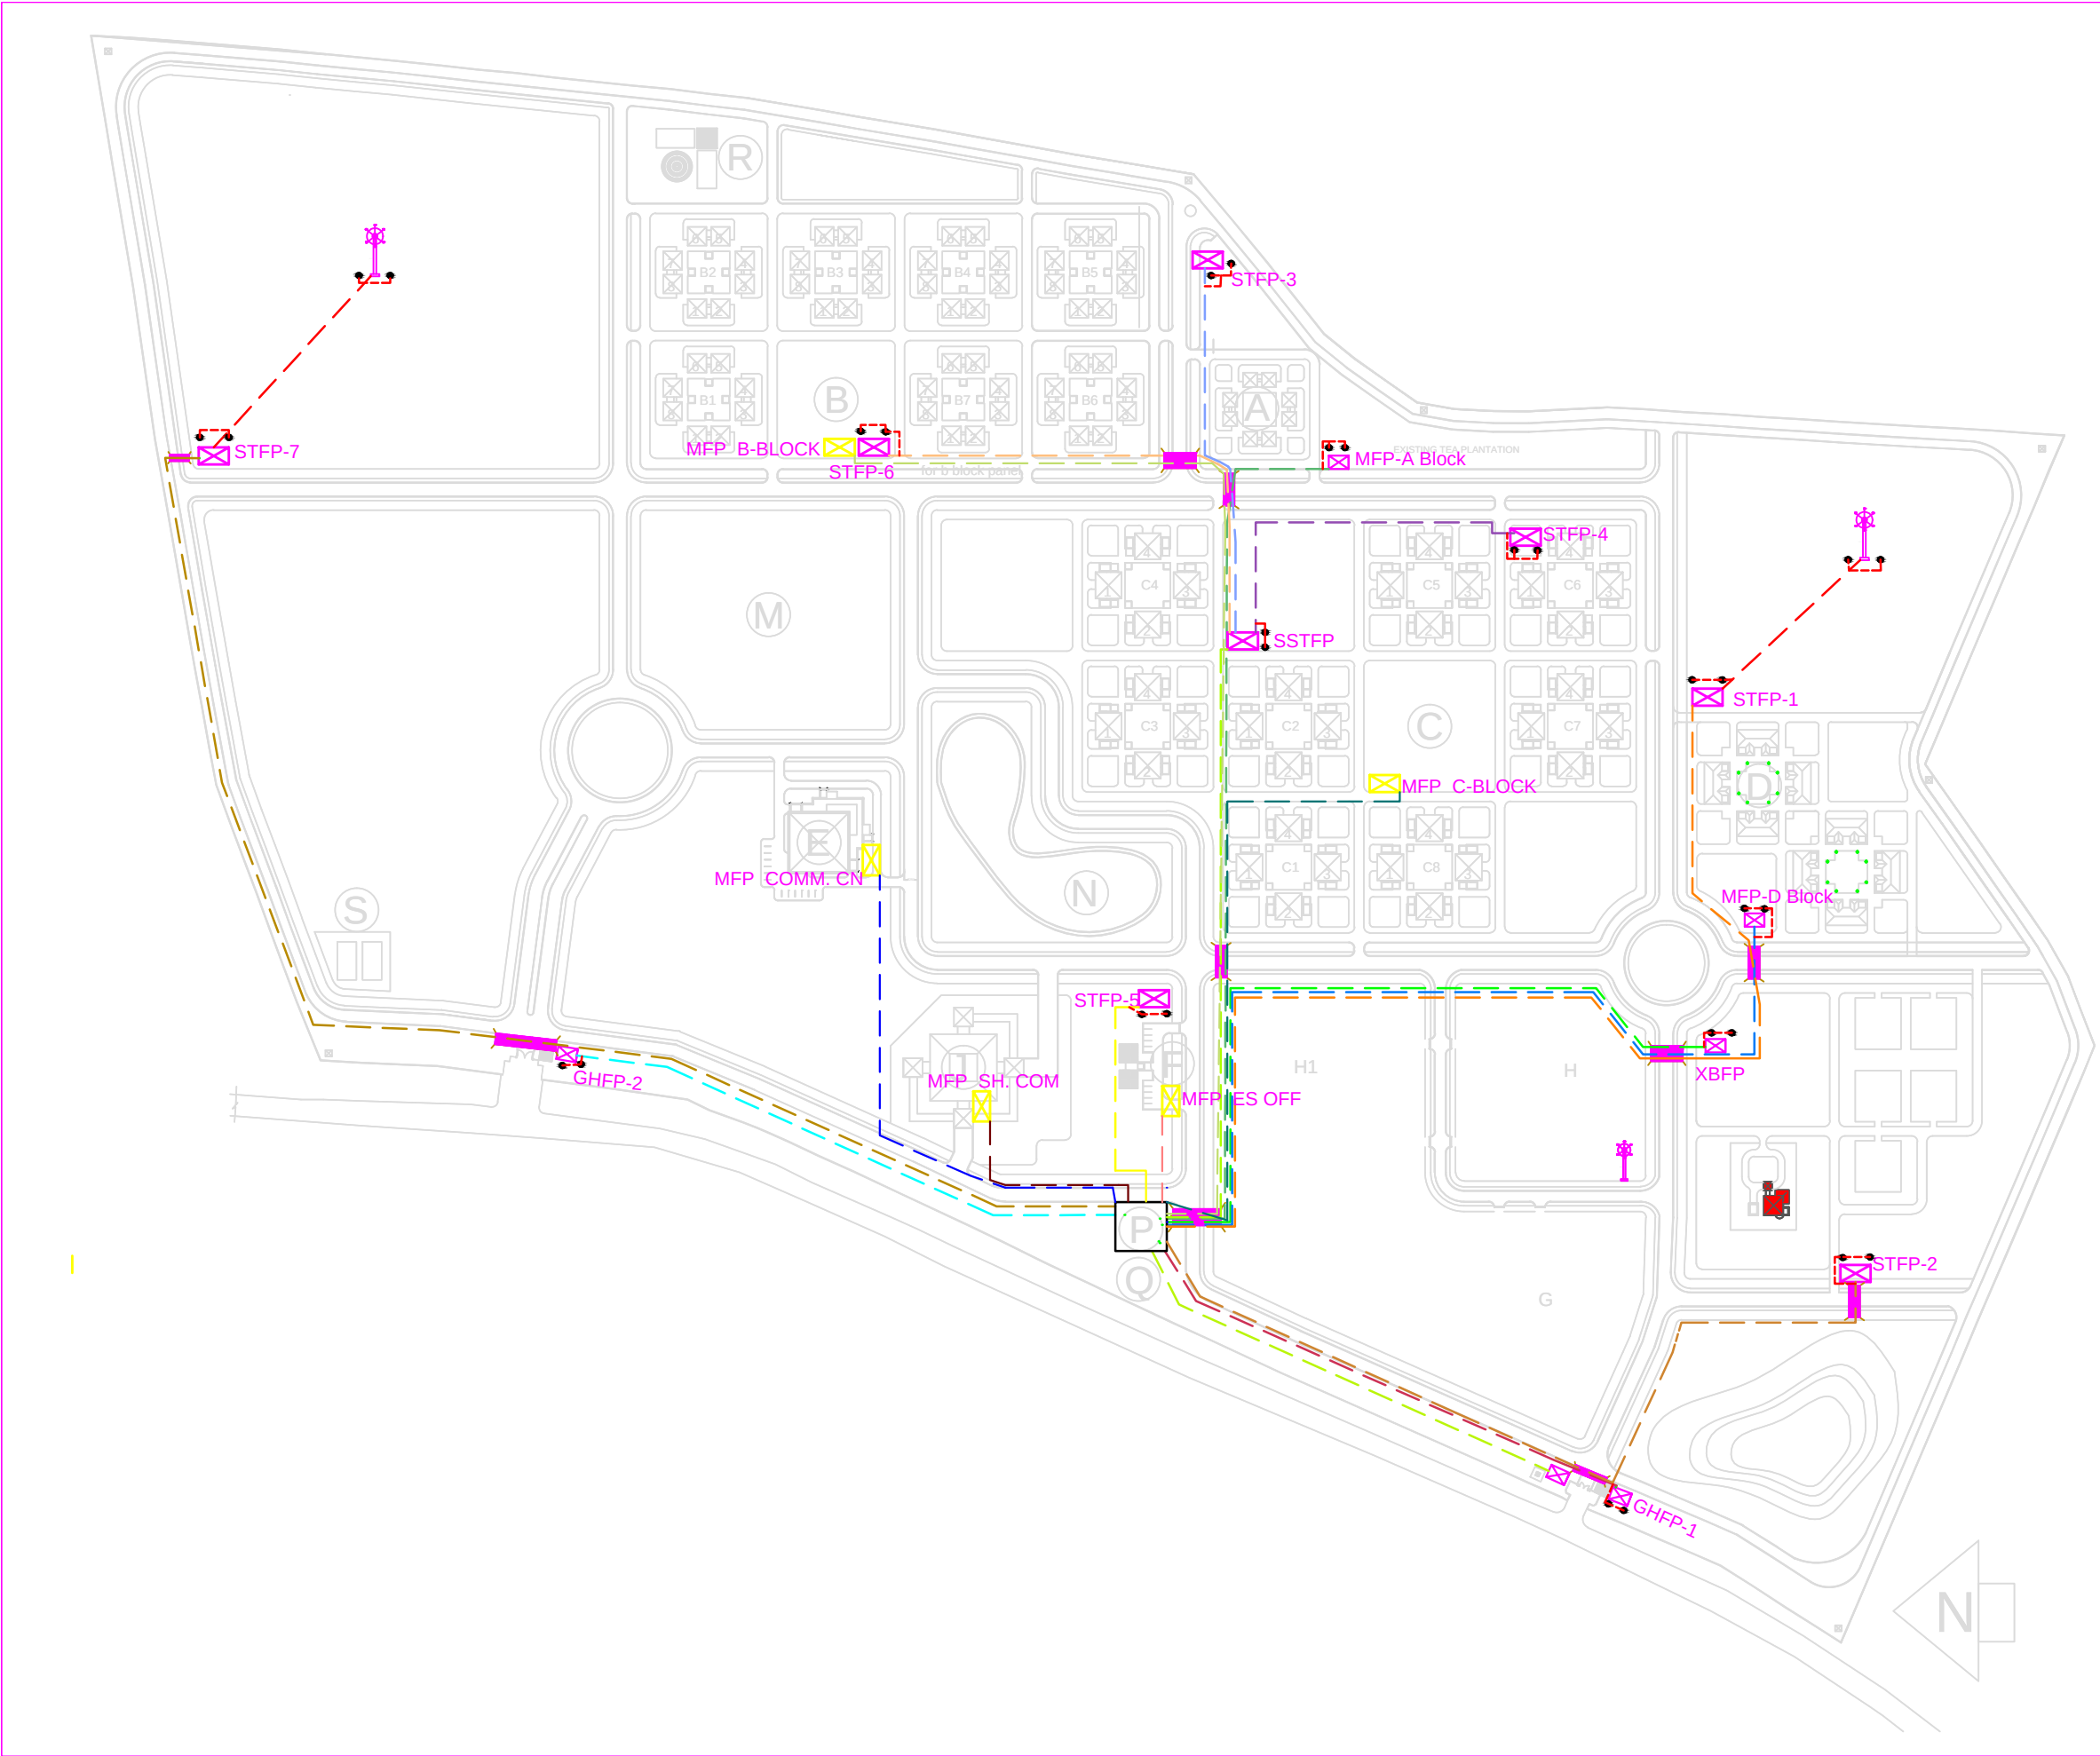

THIS DRAWING IS A COPYRIGHT.
CONTENTS OF THE DRAWING OR PART THEREOF
MAY NOT BE USED OR REPRODUCED WITHOUT
THE PERMISSION OF RAJKHOWAS AARCHI
M.D ROAD,CHANDMARI, GUWAHATI.

NOTES

- GI pipe Earthing Pit
- Earth Stripe

From	To	Earth Stripe Size
Sub-Station	MFP A-Block	2 nos. 50x6 mm GI Strip
Sub-Station	MFP B-Block	2 nos. 50x6 mm GI Strip
Sub-Station	MFP C-Block	2 nos. 50x6 mm GI Strip
Sub-Station	MFP D-Block	2 nos. 50x6 mm GI Strip
Sub-Station	XBFP	2 nos. 50x6 mm GI Strip
Sub-Station	GHFP-1	2 nos. 25x6 mm GI Strip
Sub-Station	GHFP-2	2 nos. 25x6 mm GI Strip
Sub-Station	MFP ST.LT.	2 nos. 25x6 mm GI Strip
MFP ST.LT.	SSTFP	2 nos. 25x6 mm GI Strip
MFP ST.LT.	STFP-1	2 nos. 25x6 mm GI Strip
MFP ST.LT.	STFP-2	2 nos. 25x6 mm GI Strip
MFP ST.LT.	STFP-5	2 nos. 25x6 mm GI Strip
MFP ST.LT.	STFP-7	2 nos. 25x6 mm GI Strip
SSTFP	STFP-3	2 nos. 25x6 mm GI Strip
SSTFP	STFP-4	2 nos. 25x6 mm GI Strip
SSTFP	STFP-6	2 nos. 25x6 mm GI Strip

Positions of Earth-Pit are tentative, depending on site conditions
it may change.

S.NO.	REVISIONS	DATE
-------	-----------	------

REVISIONS

CLIENT

BRAHMAPUTRA CRACKER AND
POLYMER LIMITED

PROJECT

EXTERNAL ELECTRIFICATION
BCPL TOWNSHIP,
LEPETKATA,DIBRUGARH.

SCALE :	JOB NO	15/GU/2009
	DEALT BY	
	CHECKED BY	

CLIENT'S SIGN

ARCHITECT'S SIGN

CONSULTANT

ARCHITECTS, ENGINEERS,
VALUERS & PLANNERS
M.D. ROAD, CHANDMARI
GUWAHATI-781003



DRAWING TITLE

Earth Pit Layout Diagram

DRAWING NO.

RAA / BCPL / EXTERNAL/ ELEC-05(A)