
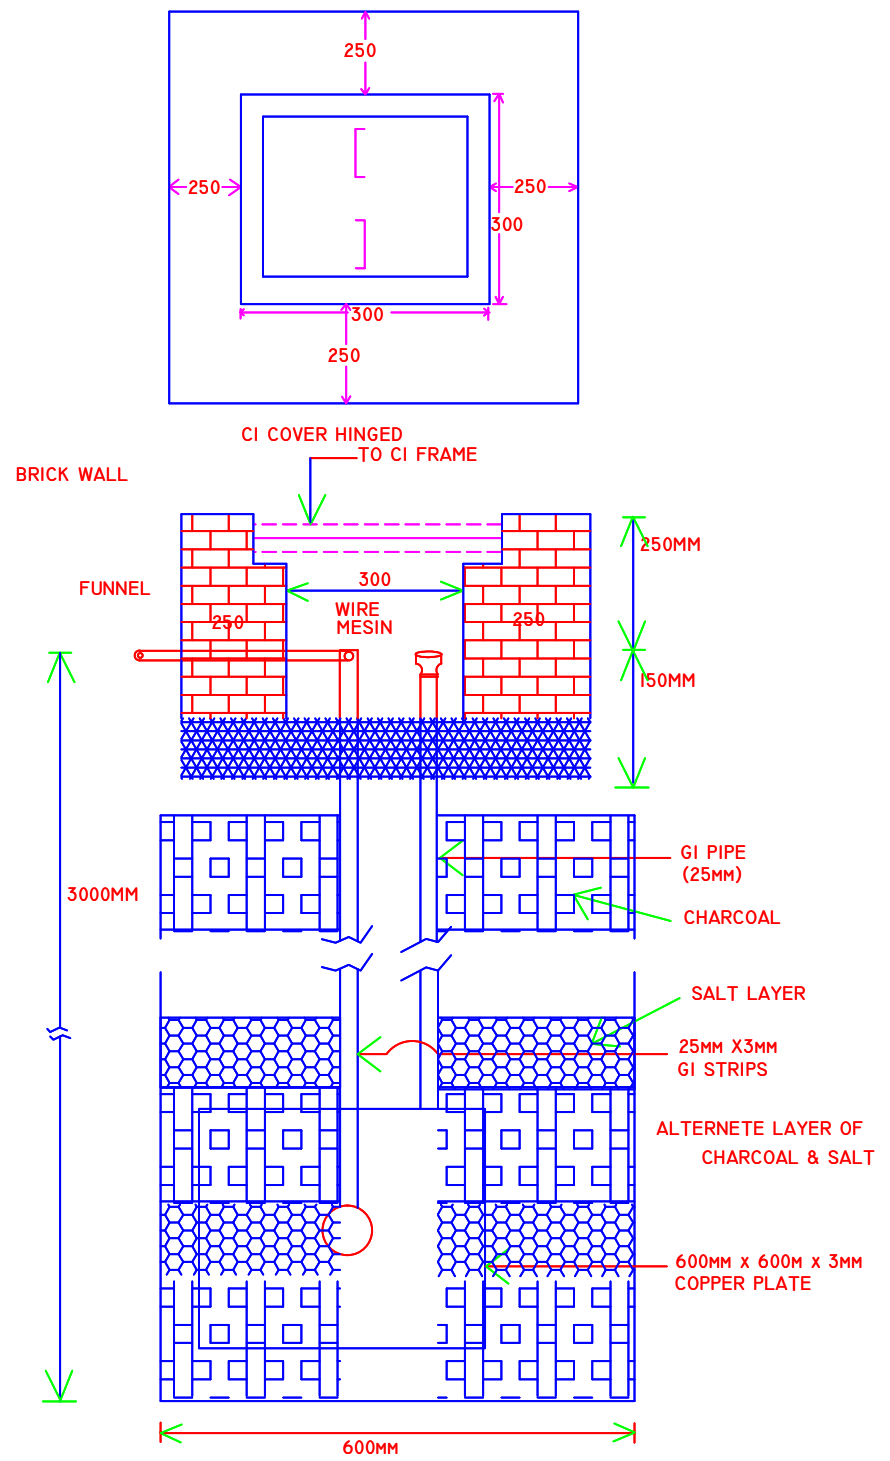


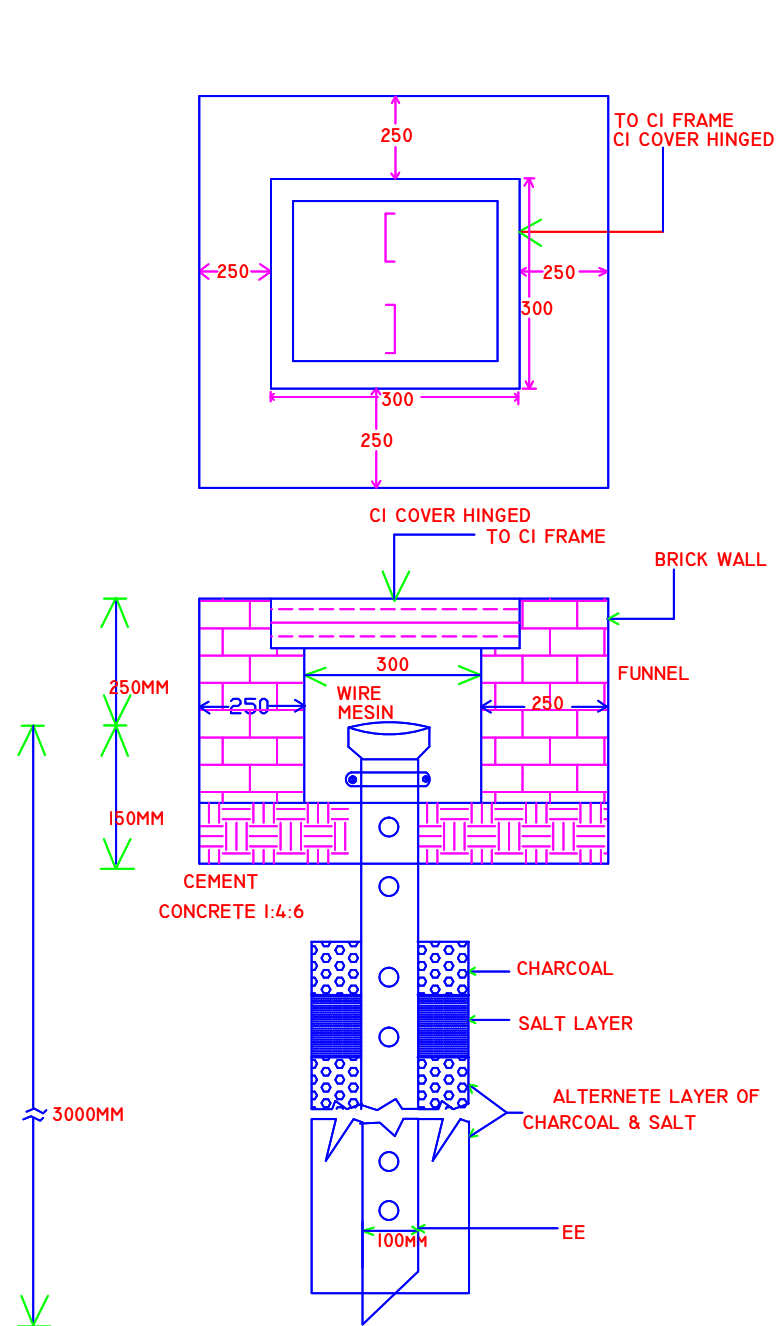

THIS DRAWING IS A COPYRIGHT.
CONTENTS OF THE DRAWING OR PART THEREOF
MAY NOT BE USED OR REPRODUCED WITHOUT
THE PERMISSION OF RAJKHOWAS AARCHI
M.D ROAD, CHANDMARI, GUWAHATI.

NOTES

S.NO.	REVISIONS	DATE

REVISIONS

CLIENT

BRAHMAPUTRA CRACKER AND
POLYMER LIMITED

PROJECT

EXTERNAL ELECTRIFICATION
BCPL TOWNSHIP,
LEPETKATA, DIBRUGARH.

SCALE :	JOB NO	15/GU/2009
	DEALT BY	
	CHECKED BY	

CLIENT'S SIGN

ARCHITECT'S SIGN

CONSULTANT

ARCHITECTS, ENGINEERS,
VALUERS & PLANNERS
M.D. ROAD, CHANDMARI
GUWAHATI-781003

RAJKHOWAS
AARCHI

DRAWING TITLE

EARTHING PIT DETAILS

DRAWING NO.

RAA / BCPL / EXTERNAL/ ELEC-05