




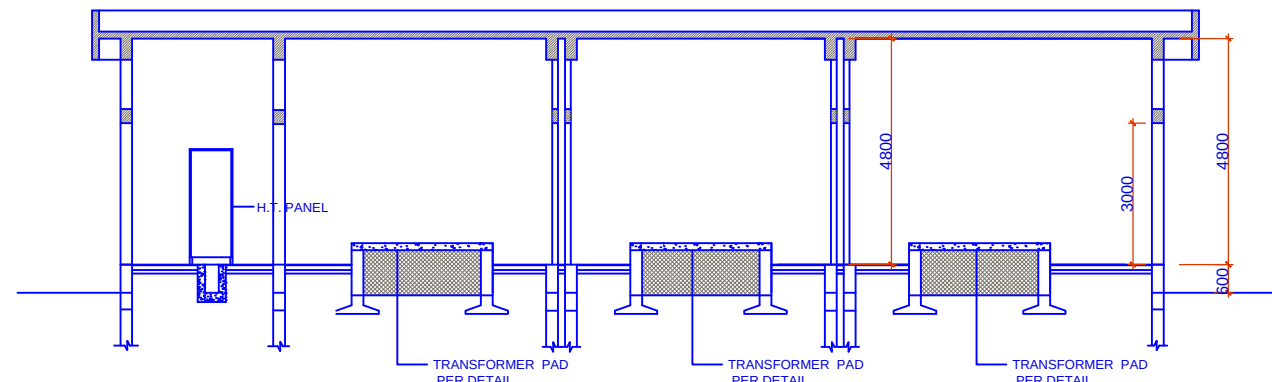


SECTION B-B

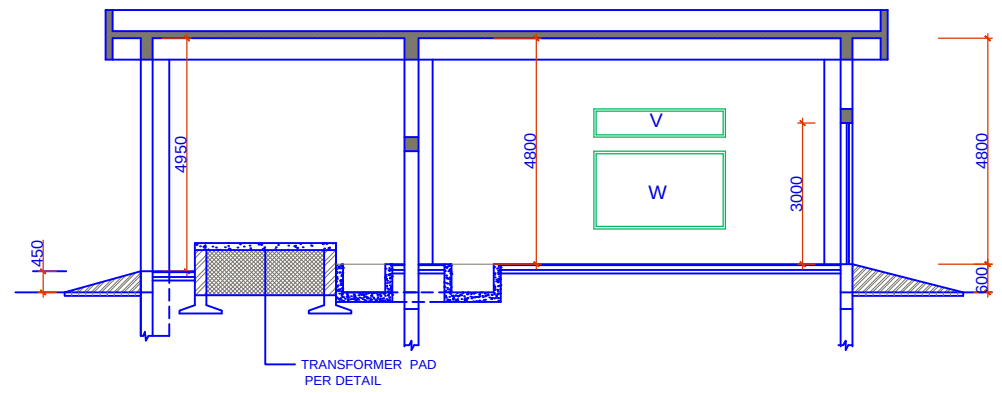


SECTION A-A

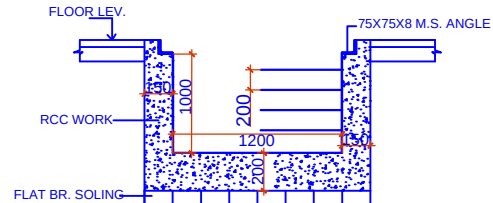


DETAIL TRENCH SECTION @ D-D

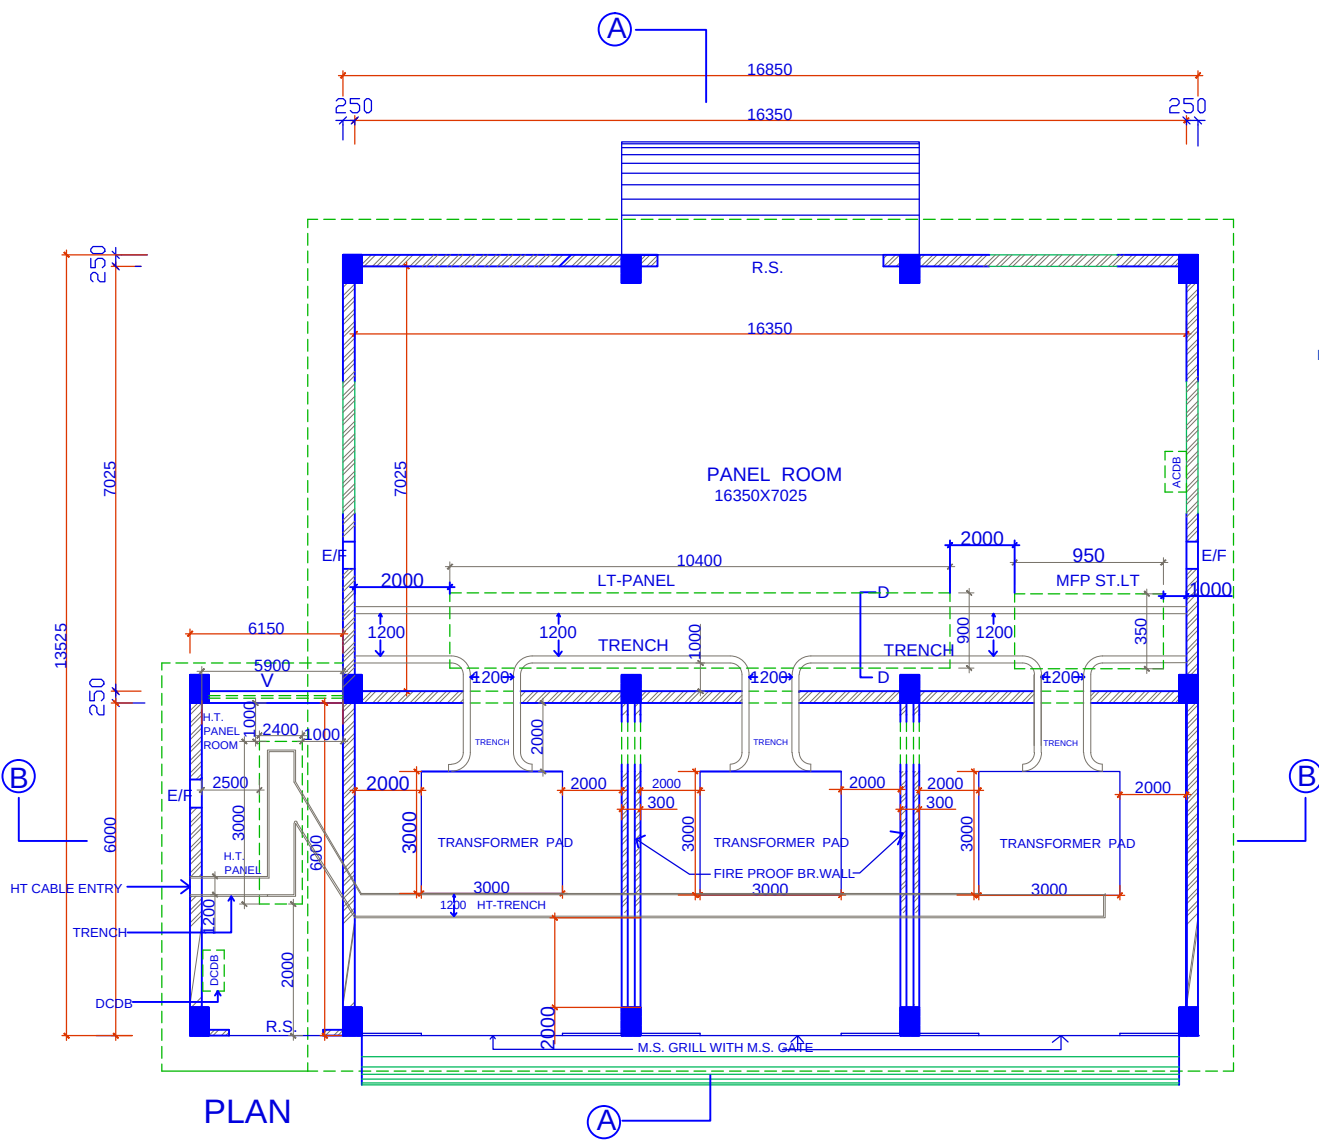

PLAN

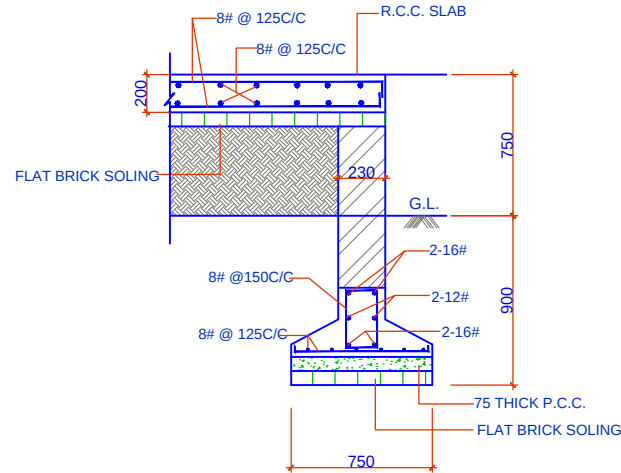

SECTION 1-1

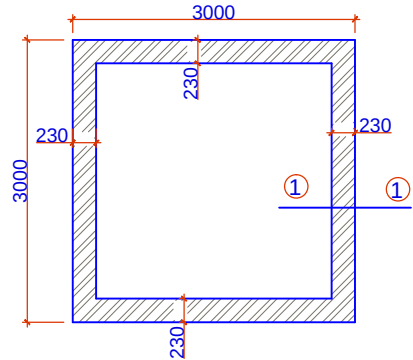

PLAN OF TRANSFORMER PEDESTAL

THIS DRAWING IS A COPYRIGHT.
CONTENTS OF THE DRAWING OR PART THEREOF
MAY NOT BE USED OR REPRODUCED WITHOUT
THE PERMISSION OF RAJKHOWAS AARCHI
M.D. ROAD, CHANDMARI, GUWAHATI.

NOTES

HT-PANEL SIZE : 3M X 2.4M X 2.3M (LXBXH)
LT-PANEL SIZE : 10.4M X 0.9M X 2.2M (LXBXH)
MFP S.T.L.T SIZE : 0.95M X 0.35M X 0.95M (LXBXH)

REVISIONS

CLIENT
BRAHMAPUTRA CRACKER AND
POLYMER LIMITED

PROJECT
PROPOSED MASTER PLAN OF
BCPL TOWNSHIP,
LEPETKATA, DIBRUGARH.

SCALE : 1:100	JOB NO 15/GU/2009
	DEALT BY
	CHECKED BY

CLIENT'S SIGN

ARCHITECT'S SIGN

CONSULTANT
ARCHITECTS, ENGINEERS,
VALUERS & PLANNERS
M.D. ROAD, CHANDMARI
GUWAHATI-781003

DRAWING TITLE

LAYOUT & DETAIL OF PANEL ROOM

DRAWING NO.

RAA / BCPL / EXTERNAL/ ELEC-II