


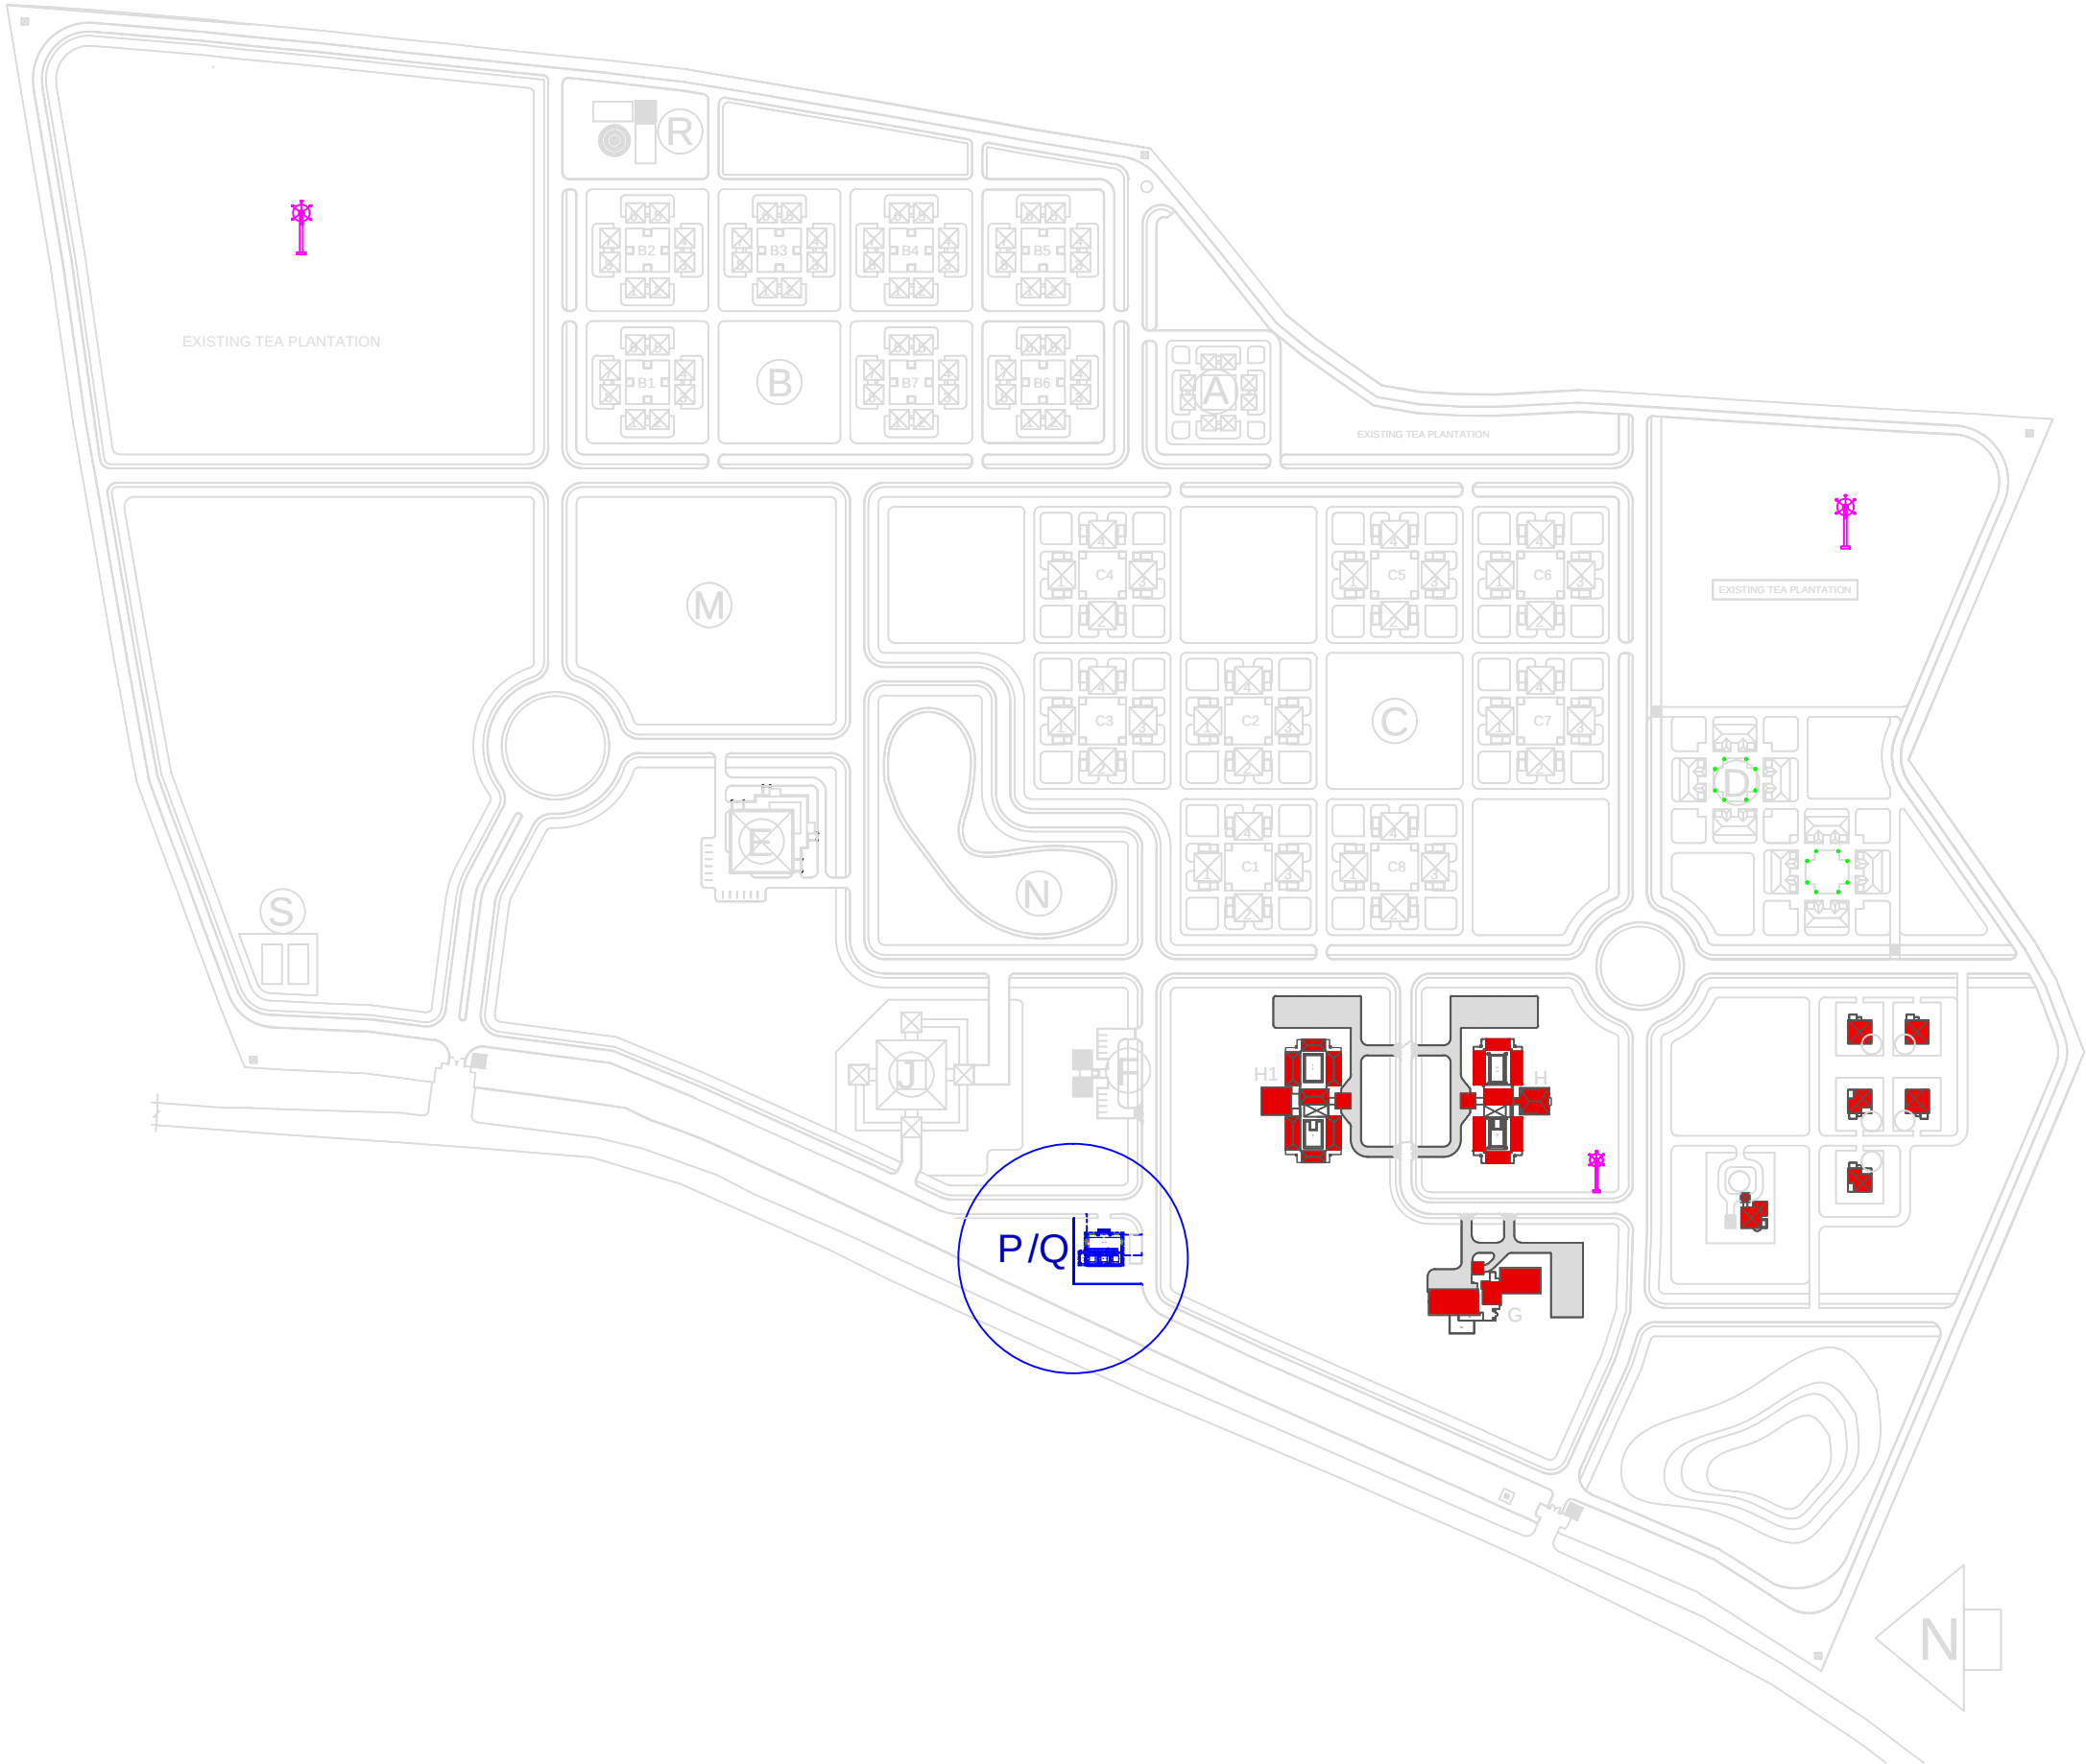

LEGEND (PHASE-I)			
SR NO.	BLOCK TYPE	NO.	AREA OF EACH UNIT
G	GUEST HOUSE (UNDER CONSTRUCTION)	4- VIP 12- EXECUTIVE	GROUND FLOOR = 194.00 SQ.M. FIRST FLOOR = 194.00 SQ.M.
H	BACHELORS HOSTEL (UNDER CONSTRUCTION)	48- ROOMS	GROUND FLOOR = 1214.48 SQ.M. FIRST FLOOR = 824.35 SQ.M. SECOND FLOOR = 887.57 SQ.M.
H1	BACHELORS HOSTEL (PROPOSED)	48- ROOMS	GROUND FLOOR = 1214.48 SQ.M. FIRST FLOOR = 824.35 SQ.M. SECOND FLOOR = 887.57 SQ.M.
LEGEND (PHASE-II)			
SR NO.	BLOCK TYPE	NO OF UNIT PROPOSED	AREA OF EACH UNIT
A	A-TYPE	10UNITS	56.76 SQ.M.
B	B-TYPE	70 UNITS	83.32 SQ.M.
C	C-TYPE	65 UNITS	123.46 SQ.M.
D	D-TYPE	5 UNITS	164.41 SQ.M.
FUTURE EXTENSION			
SR NO.	BLOCK TYPE	NO OF UNIT PROPOSED	AREA OF EACH UNIT
A	A-TYPE	10UNITS	56.76 SQ.M.
B	B-TYPE	70UNITS	83.32 SQ.M.
C	C-TYPE	60UNITS	123.46 SQ.M.
D	D-TYPE	10UNITS	164.41 SQ.M.
E	CLUB / COMMUNITY CENTRE		2000 SQ.M.
F	ESTATE OFFICE		300 SQ.M.
J	SHOPPING COMPLEX		3000 SQ.M.
L	SECONDARY SCHOOL		2500 SQ.M.
M	PLAYGROUND / FIELD		
N	WATER BODY		
P	SUB-STATION		
Q	TRANSFORMER		
R	WATER TREATMENT PLANT		
S	SEWAGE TREATMENT PLANT		
T	SECURITY MORCHA		☒
U	MANAGING DIRECTORS BUNGALOW		250.00 SQ.M.
V	DIRECTORS BUNGALOW		220.00 SQ.M.
W	EXECUTIVE DIRECTORS BUNGALOW		200.00 SQ.M.
X	GENERAL MANAGERS BUNGALOW		180.00 SQ.M.
LAND AREA= 400 BIGHAS = 132.23 ACRES			

THIS DRAWING IS A COPYRIGHT.
CONTENTS OF THE DRAWING OR PART THEREOF
MAY NOT BE USED OR REPRODUCED WITHOUT
THE PERMISSION OF **RAJKHOWAS AARCHI**
M.D. ROAD,CHANDMARI, GUWAHATI.

NOTES

S.NO.	REVISIONS	DATE

REVISIONS

CLIENT

BRAHMAPUTRA CRACKER AND POLYMER LIMITED

PROJECT

EXTERNAL ELECTRIFICATION
BCPL TOWNSHIP,
LEPETKATA,DIBRUGARH.

SCALE :	JOB NO	15/GU/2009
	DEALT BY	
	CHECKED BY	

CLIENT'S SIGN

ARCHITECT'S SIGN

CONSULTANT

ARCHITECTS, ENGINEERS,
VALUERS & PLANNERS
M.D. ROAD, CHANDMARI
GUWAHATI-781003

RAJKHOWAS
AARCHI

DRAWING TITLE

LOCATION OF SUBSTATION AND TRANSFORMER LAYOUT

DRAWING NO.

RAA / BCPL / EXTERNAL/ ELEC-10