


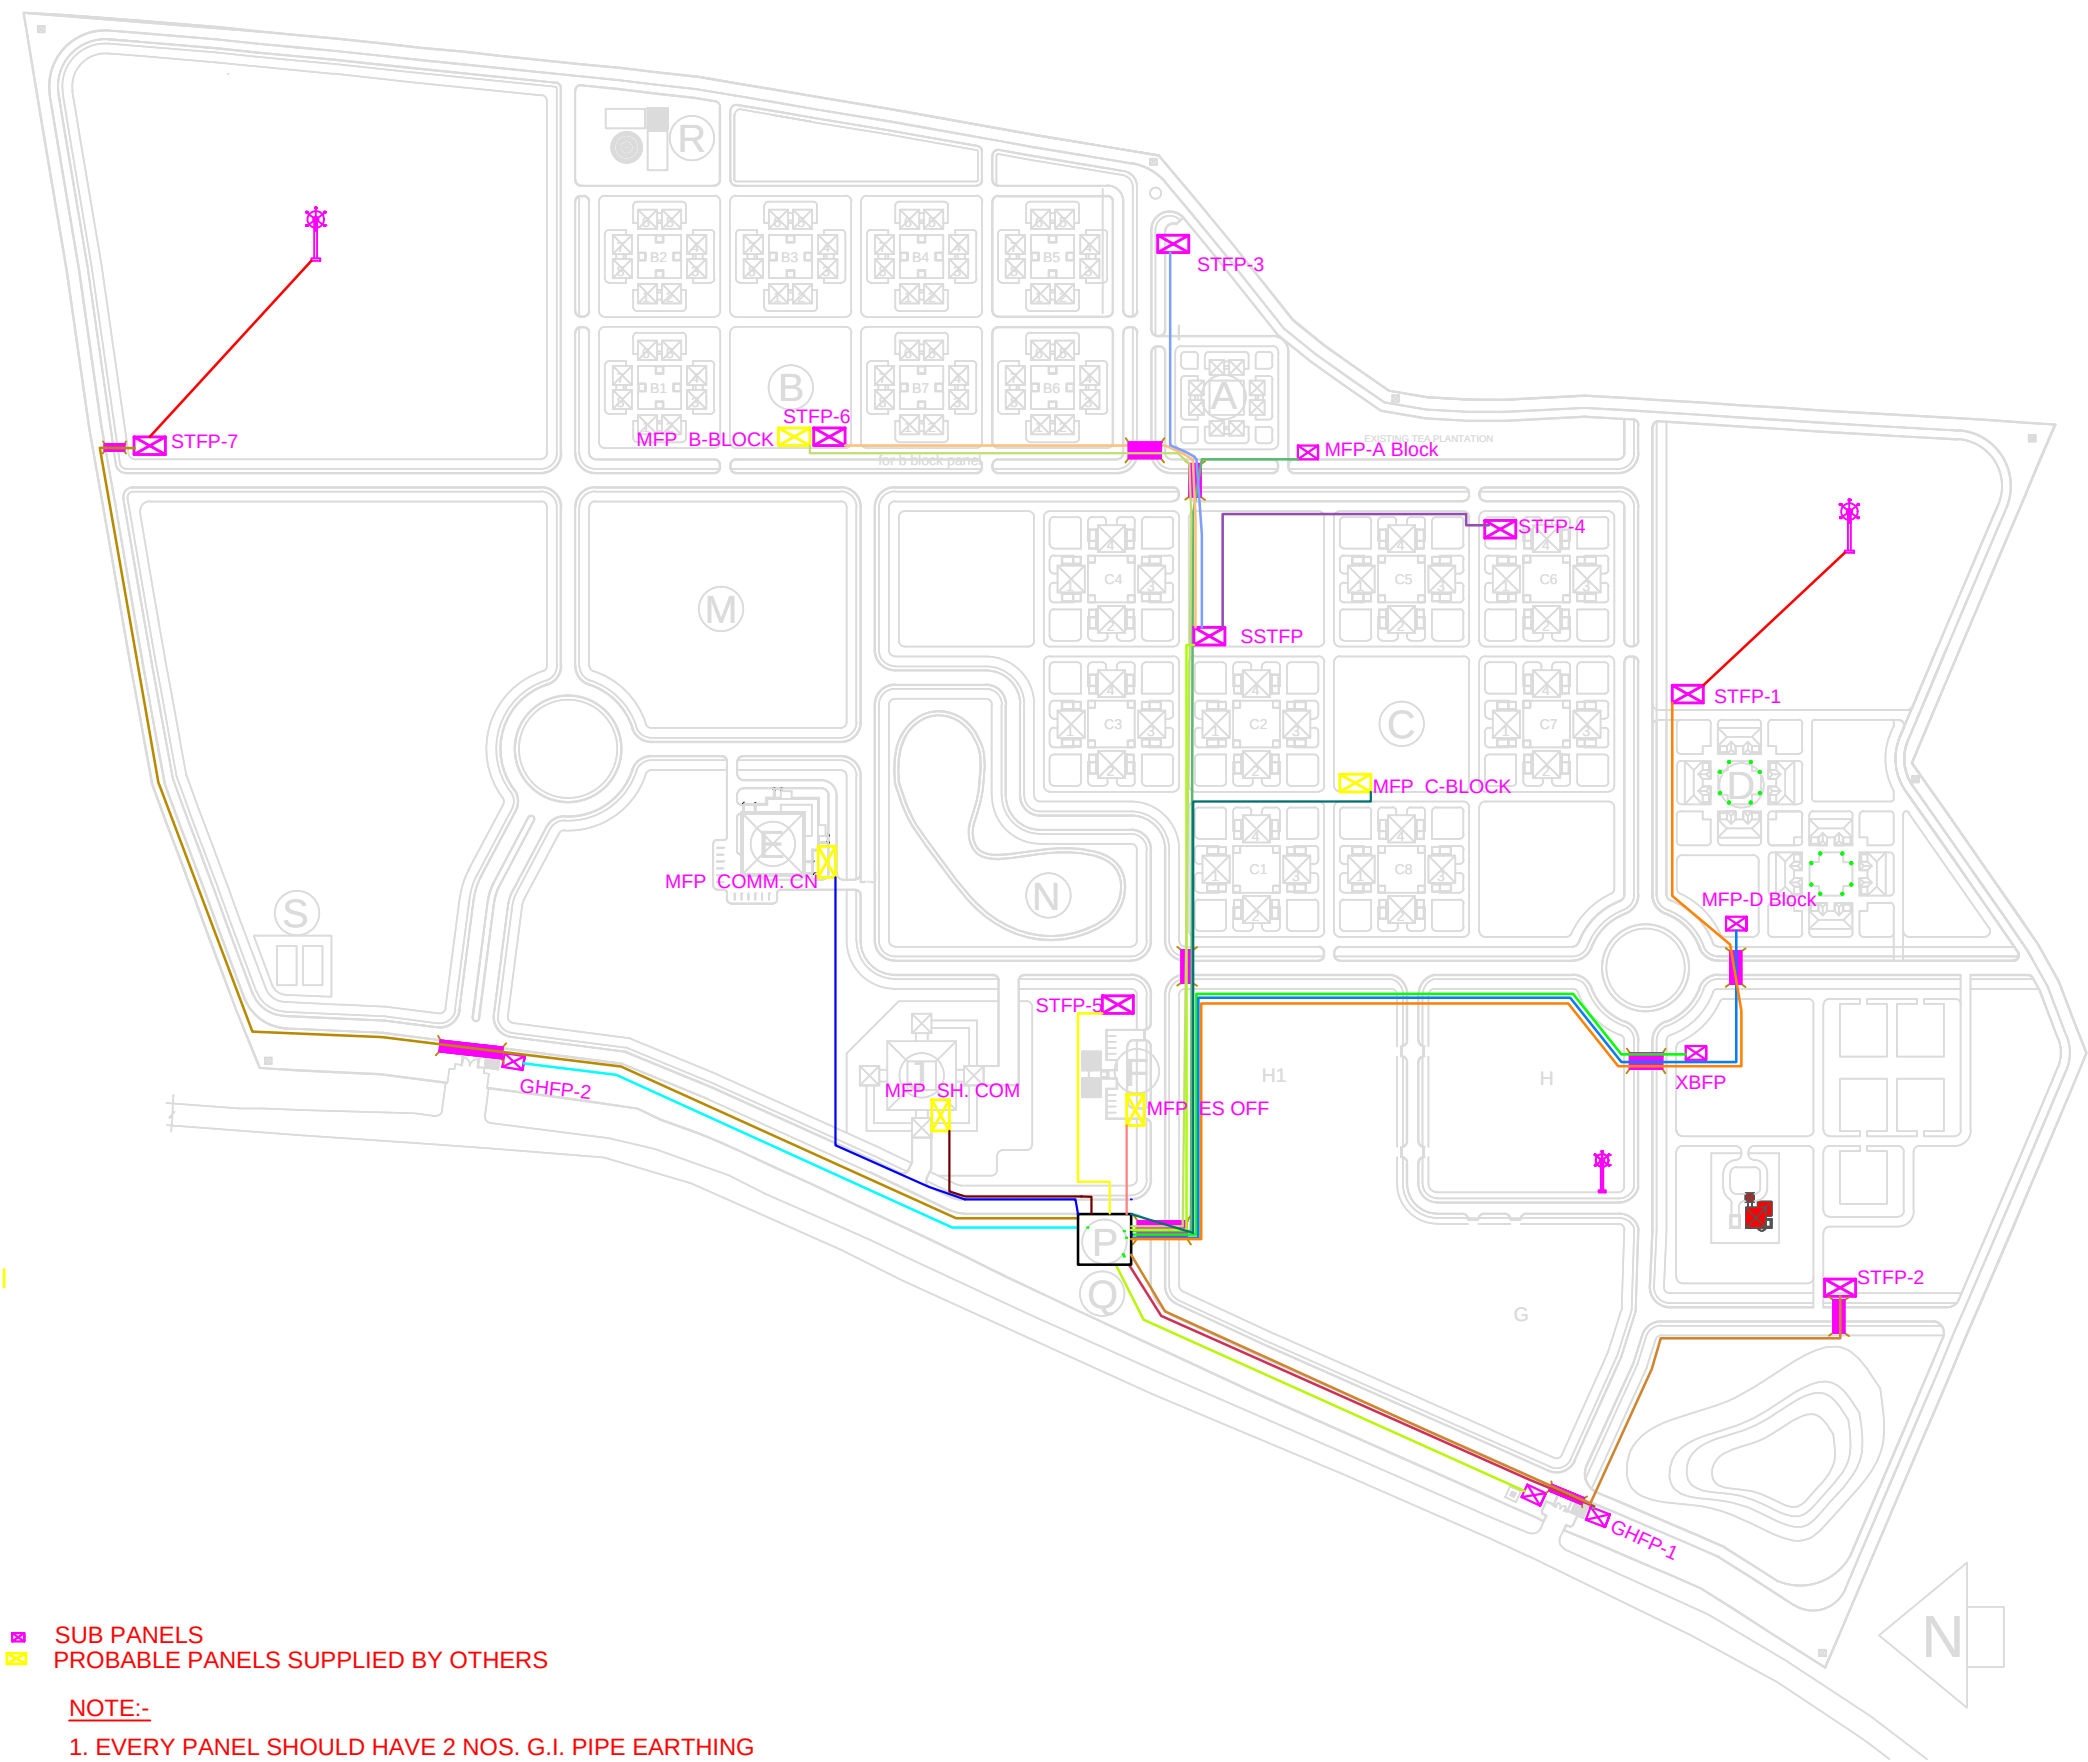

THIS DRAWING IS A COPYRIGHT. CONTENTS OF THE DRAWING OR PART THEREOF MAY NOT BE USED OR REPRODUCED WITHOUT THE PERMISSION OF RAJKHOWAS AARCHI M.D ROAD,CHANDMARI, GUWAHATI.

NOTES

S.NO.	REVISIONS	DATE
REVISIONS		
CLIENT		
BRAHMAPUTRA CRACKER AND POLYMER LIMITED		
PROJECT		
EXTERNAL ELECTRIFICATION BCPL TOWNSHIP, LEPETKATA,DIBRUGARH.		
SCALE :	JOB NO	15/GU/2009
	DEALT BY	
	CHECKED BY	
CLIENT'S SIGN		
ARCHITECT'S SIGN		
CONSULTANT		
ARCHITECTS, ENGINEERS, VALUERS & PLANNERS M.D. ROAD, CHANDMARI GUWAHATI-781003		RAJKHOWAS AARCHI
DRAWING TITLE		
OVERALL PANEL CABLE LAYOUT		
DRAWING NO.		
RAA / BCPL / EXTERNAL/ ELEC-04		