


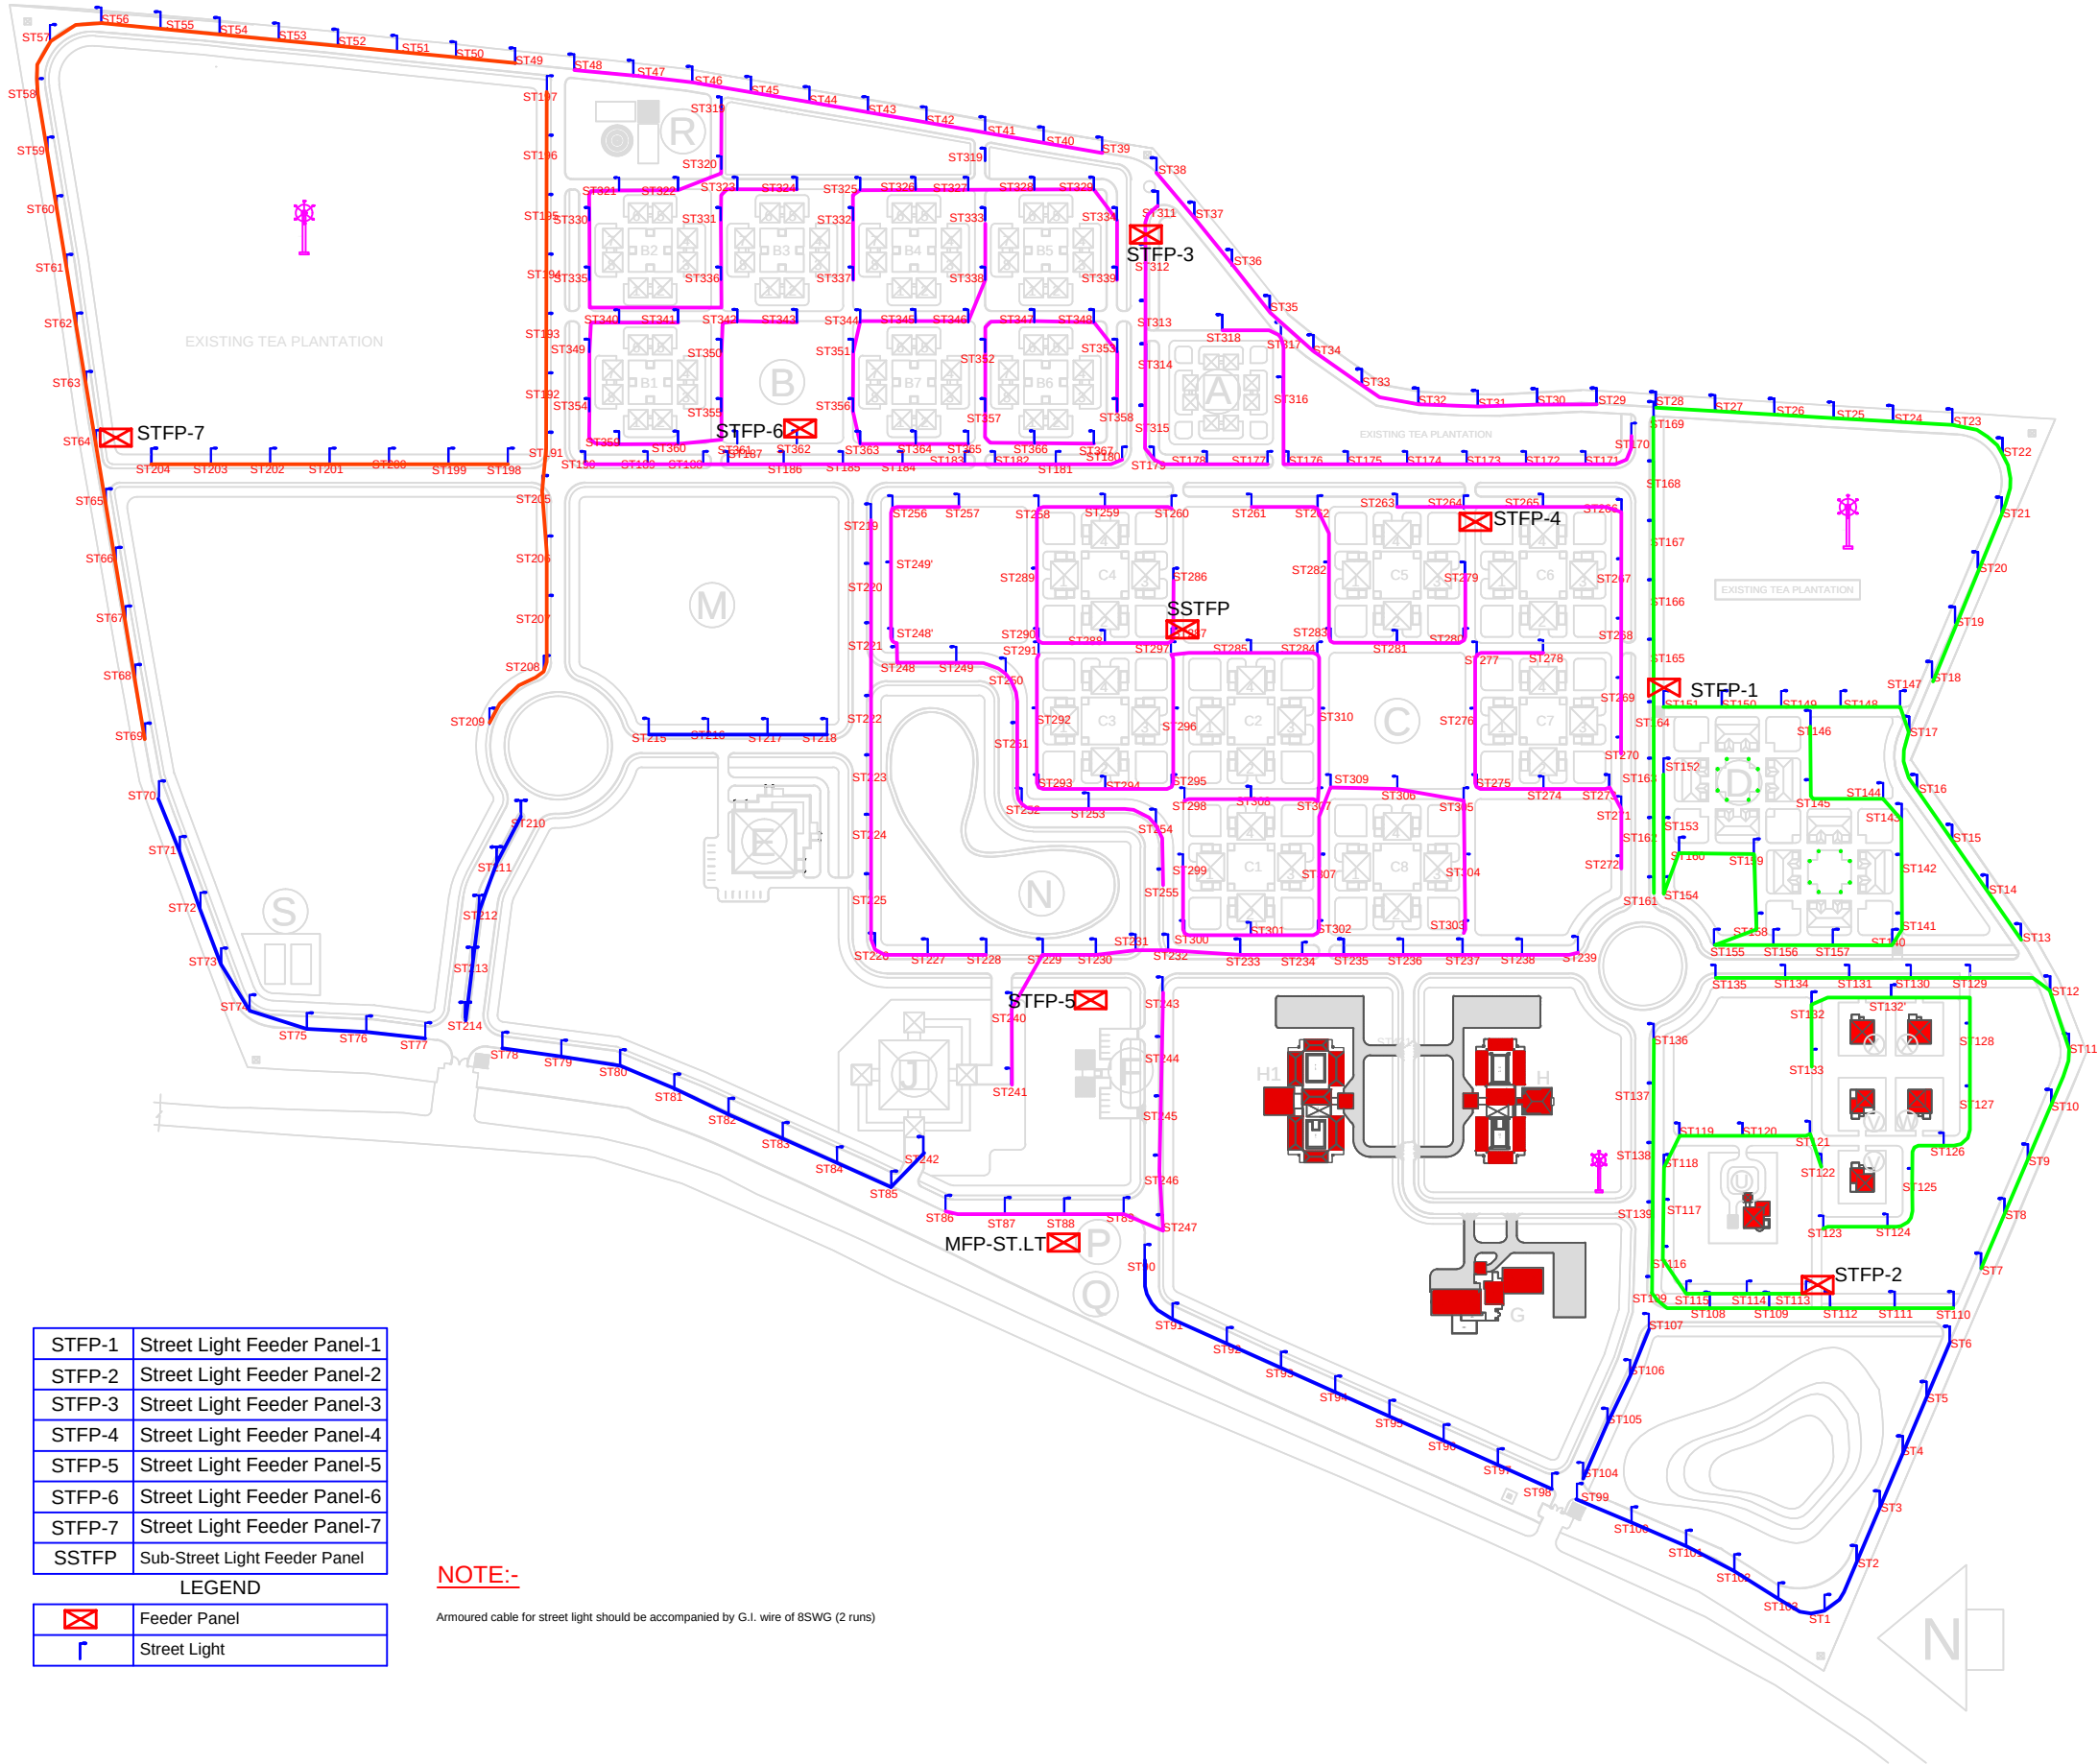

STFP-1	Street Light Feeder Panel-1
STFP-2	Street Light Feeder Panel-2
STFP-3	Street Light Feeder Panel-3
STFP-4	Street Light Feeder Panel-4
STFP-5	Street Light Feeder Panel-5
STFP-6	Street Light Feeder Panel-6
STFP-7	Street Light Feeder Panel-7
SSTFP	Sub-Street Light Feeder Panel

LEGEND	
	Feeder Panel
	Street Light

NOTE:-

Armoured cable for street light should be accompanied by G.I. wire of 8SWG (2 runs)

LEGEND (PHASE-I)			
SR NO.	BLOCK TYPE	NO.	AREA OF EACH UNIT
G	GUEST HOUSE (FINDER CONSTRUCTION)	4- VIP 12- EXECUTIVE	GROUND FLOOR = 880.00 SQM FIRST FLOOR = 840.00 SQM
H	BACHELORS HOSTEL (FINDER CONSTRUCTION)	48- ROOMS	GROUND FLOOR = 1214.48 SQM FIRST FLOOR = 824.35 SQM SECOND FLOOR = 847.37 SQM
H1	BACHELORS HOSTEL (PROPOSED)	48- ROOMS	GROUND FLOOR = 1384.00 SQM FIRST FLOOR = 1204.48 SQM SECOND FLOOR = 1170.30 SQM
LEGEND (PHASE-II)			
SR NO.	BLOCK TYPE	NO OF UNIT PROPOSED	AREA OF EACH UNIT
A	A-TYPE	10UNITS	56.76 SQ.M.
B	B-TYPE	70 UNITS	83.32 SQ.M.
C	C-TYPE	65 UNITS	123.46 SQ.M.
D	D-TYPE	5 UNITS	164.41 SQ.M.
FUTURE EXTENSION			
SR NO.	BLOCK TYPE	NO OF UNIT PROPOSED	AREA OF EACH UNIT
A	A-TYPE	10UNITS	56.76 SQ.M.
B	B-TYPE	70UNITS	83.32 SQ.M.
C	C-TYPE	60UNITS	123.46 SQ.M.
D	D-TYPE	10UNITS	164.41 SQ.M.
E	CLUB / COMMUNITY CENTRE		2000 SQ.M.
F	ESTATE OFFICE		300 SQ.M.
J	SHOPPING COMPLEX		3000 SQ.M.
L	SECONDARY SCHOOL		2500 SQ.M.
M	PLAYGROUND / FIELD		
N	WATER BODY		
P	SUB-STATION		
Q	TRANSFORMER		
R	WATER TREATMENT PLANT		
S	SEWAGE TREATMENT PLANT		
T	SECURITY MORCHA		
U	MANAGING DIRECTORS BUNGALOW		250.00 SQ.M.
V	DIRECTORS BUNGALOW		220.00 SQ.M.
W	EXECUTIVE DIRECTORS BUNGALOW		200.00 SQ.M.
X	GENERAL MANAGERS BUNGALOW		180.00 SQ.M.
LAND AREA= 400 BIGHAS = 132.23 ACRES			

THIS DRAWING IS A COPYRIGHT.
CONTENTS OF THE DRAWING OR PART THEREOF
MAY NOT BE USED OR REPRODUCED WITHOUT
THE PERMISSION OF **RAJKHOWAS AARCHI**
M.D. ROAD, CHANDMARI, GUWAHATI.

NOTES

S.NO.	REVISIONS	DATE
-------	-----------	------

REVISIONS

CLIENT

**BRAHMAPUTRA CRACKER AND
POLYMER LIMITED**

PROJECT

**EXTERNAL ELECTRIFICATION
BCPL TOWNSHIP,
LEPETKATA, DIBRUGARH.**

SCALE :	JOB NO	15/GU/2009
	DEALT BY	
	CHECKED BY	

CLIENT'S SIGN

ARCHITECT'S SIGN

CONSULTANT

ARCHITECTS, ENGINEERS,
VALUERS & PLANNERS
M.D. ROAD, CHANDMARI
GUWAHATI-781003

**RAJKHOWAS
AARCHI**

DRAWING TITLE

STREET LIGHT CONNECTION LAYOUT DIAGRAM

DRAWING NO.

RAA / BCPL / EXTERNAL/ ELEC-03